Name of Work :- Improvements to Roads, Drains and Culverts at Varadarajaswamy layout, Varadarajanagar, Muniswamappa, Ramachandrappa, Kuvempunagara, Singapura village, Gangammanagudi surrounding. Balaji layout, Ragavendra Colony and Teacher's layout in Ward NO.11

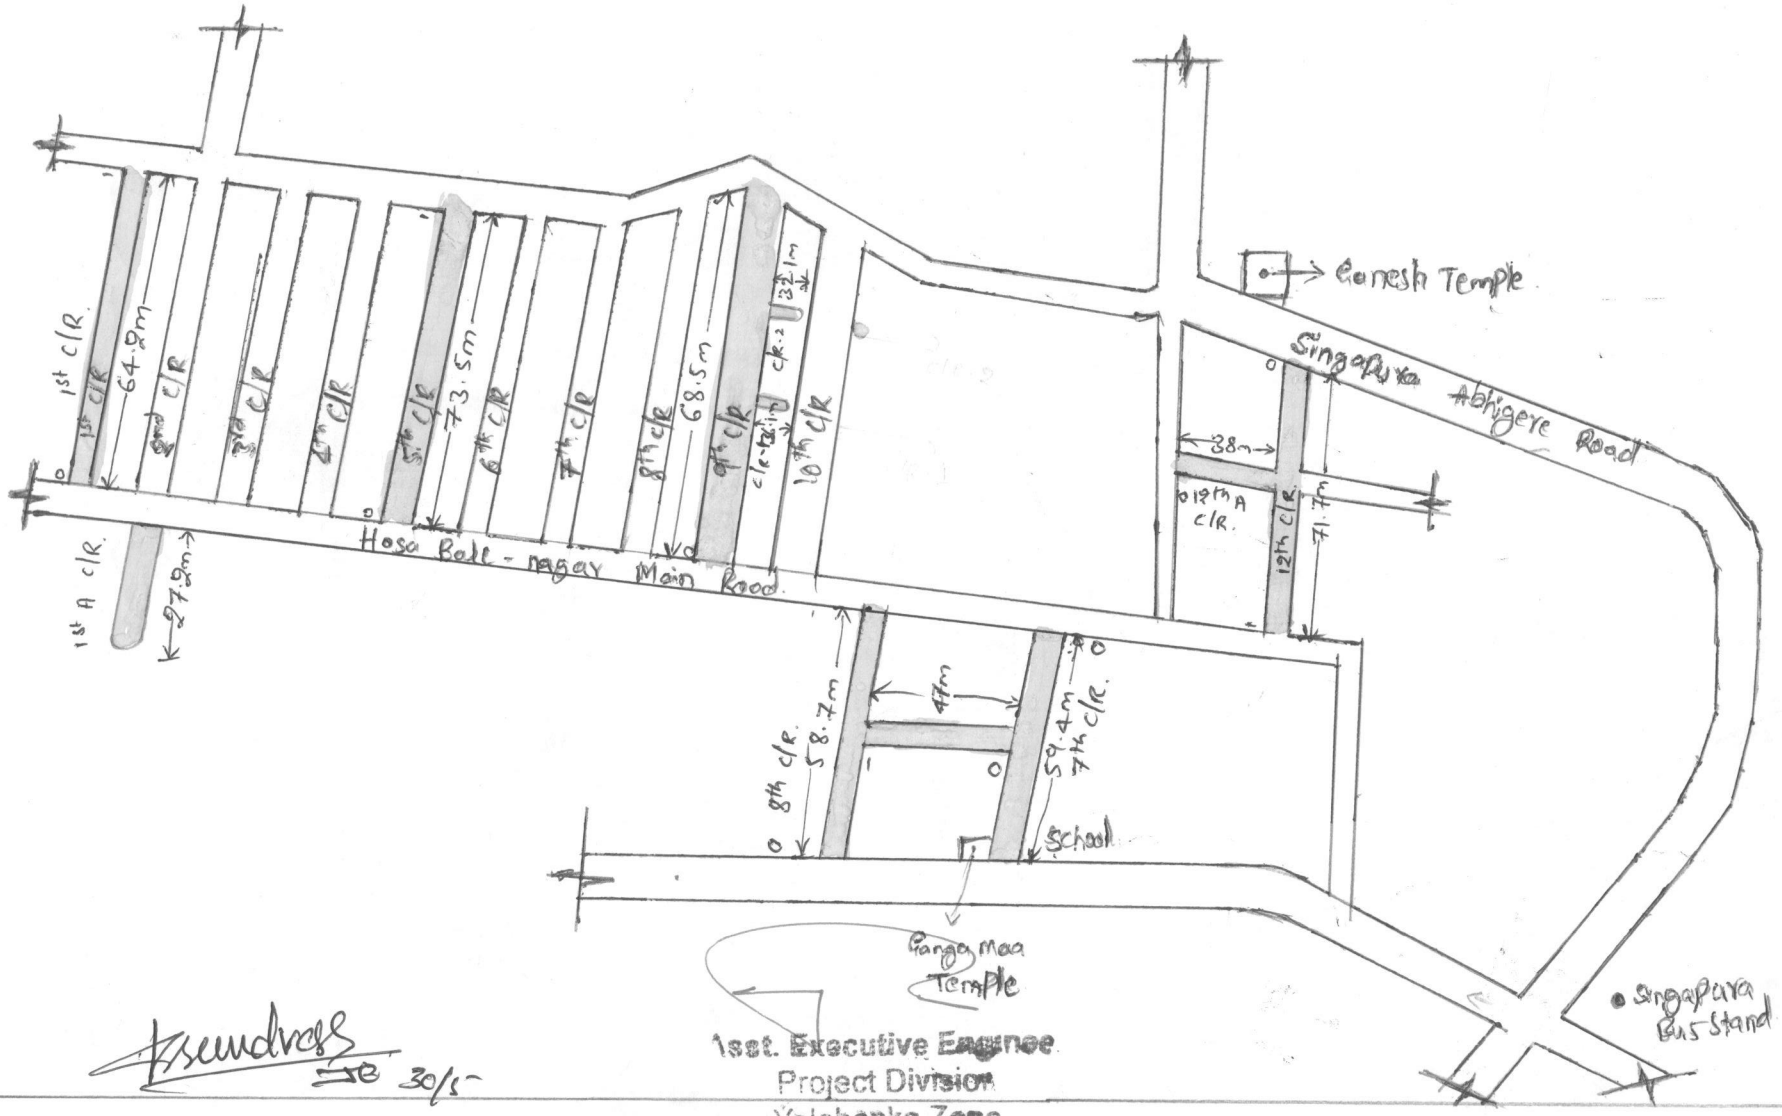

Asst. Executive Engineer
Project Division
Yelahanka Zone
Bangalore

30/1-

71